KANSAS EXTENSION

FINAL DESIGN LAYOUT
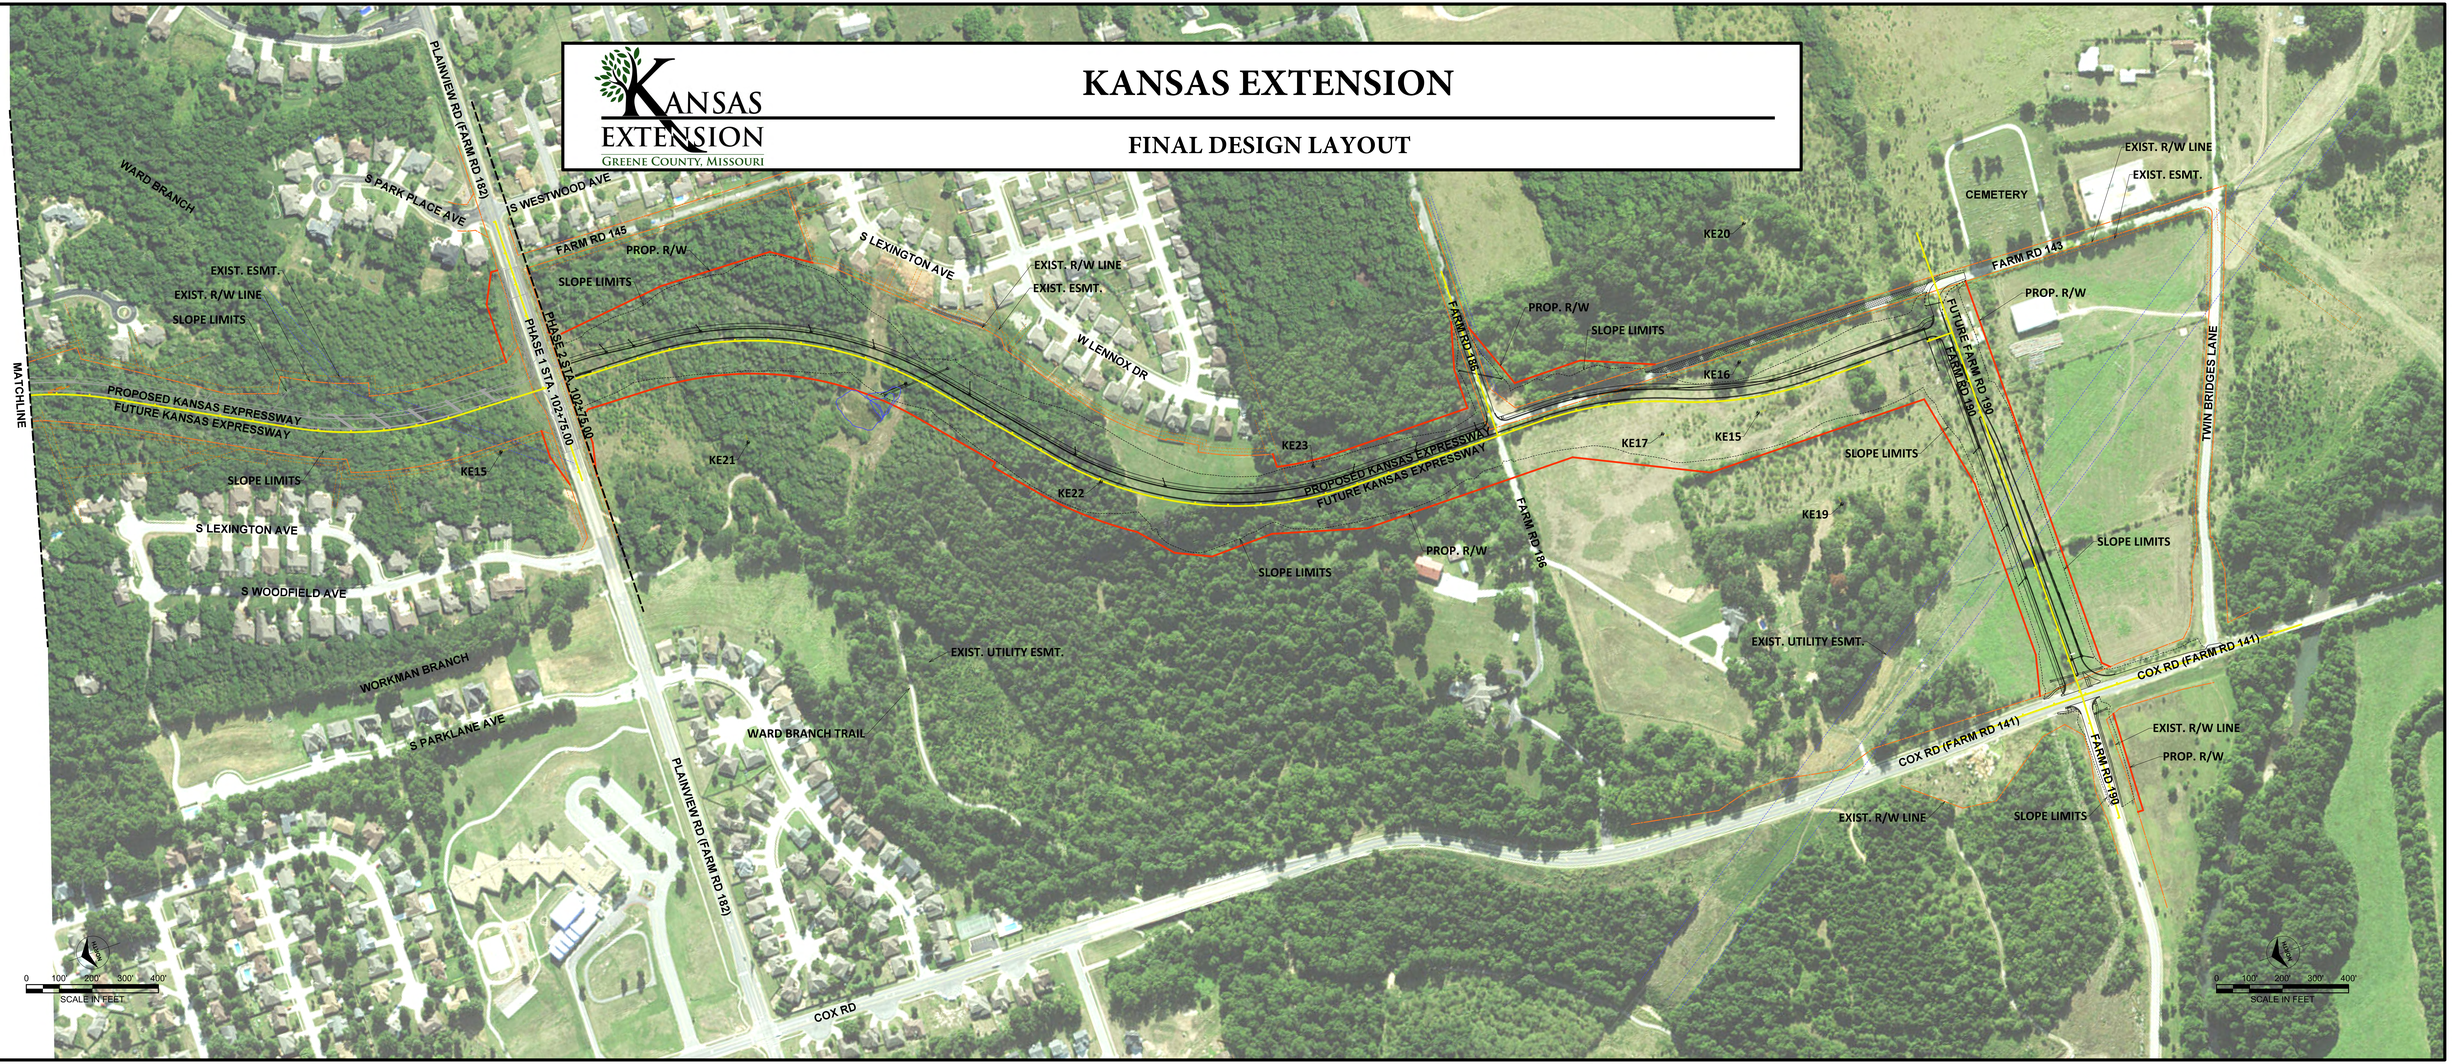
KANSAS EXTENSION
GREENE COUNTY, MISSOURI